FilmL.A., Inc.
6255 W Sunset Blvd, 12th Floor
Hollywood, CA 90028
t: (213)977-8600 - f: (213)977-8601
www.filmla.com

Summary Information

Permit No: F00156515-A **Type of Permit:** FILMING **Release Date:** 11/07/2019

Production Company	FF9 PRODUCTIONS LLC
Insured Company Name	FF9 PRODUCTIONS LLC
Contact Phone No. 1	310-244-8020
Contact Phone No. 2	
Fax	
Address	100 UNIVERSAL CITY PLAZA UNIVERSAL CITY, California 91608
Production Title	FF9
Type of Production	Feature

Producer	Clayton Townsend
Director	Justin Lin
1st AD	N/A N/A
Production Manager	N/A N/A
FilmL.A. Coordinator	Yulizza Ramirez
Location Manager	Boyd Wilson
Primary Phone	Mobile - 310-254-5598
Secondary Phone	
Location Assistant	Albert Chi
Primary Phone	Mobile - 310-428-5167
Secondary Phone	

Fees

Posting 1800	$414.00
Notification Charge	$173.00
LA CITY LANE AND STREET CLOSURE FEE	$312.00
FILMLA NON-REFUNDABLE FILM PERMIT RIDER FEE	$111.00
FILMLA MONITOR FEES	$260.00
FILMLA MONITOR FEES OVERTIME	$196.00
FILMLA MONITOR FEES - DOUBLE TIME	$195.00

Total Permit Fee $1,661.00

Number of Locations 1

NOT A PERMIT

FilmL.A., Inc.
6255 W Sunset Blvd, 12th Floor
Hollywood, CA 90028
t: (213)977-8600 - f: (213)977-8601
www.filmla.com

Summary Information — Location

Permit Number F00156515-A
Production Company FF9 PRODUCTIONS LLC
Insured Company FF9 PRODUCTIONS LLC
Production Title FF9

Location Manager Boyd Wilson
Primary Phone Mobile - 310-254-5598
Secondary Phone

Location Address 722 E Kensington Rd, Los Angeles, CA, 90026

Location Type Private Residence

Film Dates 11/8/2019 - 11/8/2019 07:00 - 21:00 1 day

Open or Closed to the Public Closed

Generic Conditions **THE CONSUMPTION OF ALCOHOLIC BEVERAGES AND THE USE OF DRUGS, INCLUDING MARIJUANA, ON LOCATION BY ANY CAST, CREW, OR INVITED GUESTS IS STRICTLY PROHIBITED.**
Community Survey Obtained
Must Maintain 5' Clearance on Sidewalks/Walkways
Must maintain local/emergency access
No cast or crew parking on area streets
Number of uniformed officers listed on the permit is a minimum requirement. Permittee remains responsible for deploying a sufficient number of uniformed officers to provide traffic and crowd control to ensure the safety of the film crew and the public.
Traffic Officers Required
Uniformed officers shall have a copy of the film permit in their possession and are required to confirm that all traffic control signage devices are in place.

Please see attached documents Kensington Rd (closure) btwn Marion Ave 754 E Kensington Rd - FF9.pdf
Angelino Heights Area July 2009.pdf

Equipment on Location

Type	Quantity
5 or 10 ton trucks	8
Beebe light/Nite sun	2
Cast/Crew vehicles	100
Catering Truck	1
Condors	3
Cranes	2
Cube Trucks	3
Generator	1
Honey Wagons	1
Motor Homes	4
Picture vehicles	25
Portable restrooms	1
Process Trailer	1
Scissor Lifts	2
Semi Trucks	6

Personnel on Location

Type	Quantity
Cast	5
Crew	100
Extras	50
FilmL.A. Monitor(s)	1
Off-Duty/Retired LAPD Officer(s)	2

NOT A PERMIT

FilmL.A., Inc.
6255 W Sunset Blvd, 12th Floor
Hollywood, CA 90028
t: (213)977-8600 - f: (213)977-8601
www.filmla.com

Summary Information — Location

Permit Number F00156515-A
Production Company FF9 PRODUCTIONS LLC
Insured Company FF9 PRODUCTIONS LLC
Production Title FF9

Location Manager Boyd Wilson
Primary Phone Mobile - 310-254-5598
Secondary Phone

Stakebed Trucks	5
Trailers	4
Vans	5

Filming Activities Drive by; Drive ups & away; Exterior Dialogue; Intermittent pedestrian control; Intermittent traffic control - 90 seconds standard;

Jurisdiction **Political:** Los Angeles City - Council District 01 **Police:** Los Angeles Police **Fire:** Los Angeles City Department

Thomas Guide **Page:** 634 **Grid:** F1

Approvals

LOS ANGELES CITY POLICE DEPARTMENT	Vincent Aguirre
FILML.A. MONITORS	Adam Meyer Approver
FILML.A. CLOSURES	Adrian Fayad
LOS ANGELES CITY DEPARTMENT OF PUBLIC WORKS	LaMeisha Candler

Parking

Base Camp Location Type : Other Location	516 S Anderson St., Los Angeles, CA, 90033	**Crew Parking** Location Type : Other Location	516 S Anderson St., Los Angeles, CA, 90033

Posting "No Parking" signs B/S KENSINGTON RD., MARION AVE NORTH - 728 E. KENSINGTON,
E/S KENSINGTON RD 250' NORTH OF 728 E. KENSINGTON.
E/S KENSINGTON AVE 250' SOUTH OF BELLEVUE AVE,
S/S BELLEVUE AVE., EDGEWARE RD - 1250 BELLEVUE AVE.

Approximate Footage 1501 - 1800 **Log Number** 262077

Date(s) 11/8/2019 to 11/8/2019 **Time(s)** 00:00 to 00:00

Lane / Full Closure STREET CLOSURE: KENSINGTON RD FROM MARION AVE NORTH TO 754 E KENSINGTON RD.

Approximate Footage 0 - 300

Date(s) 11/8/2019 to 11/8/2019 **Time(s)** 07:00 to 20:00

NOT A PERMIT

Permit #F00156515-A

TRAFFIC SIGNAL
TRAFFIC CONE
TYPE I W/ SIGN
CLOSURE AREA

ALL TRAFFIC CONTROL WILL BE INSTALLED TO MEET OR EXCEED THE LATEST CA-MUTCD MINIMUM REQUIREMENTS

R3-1 R3-2 R11-4 R11-2 SC3 M4-10(L) M4-10(R) W20-2 W20-3

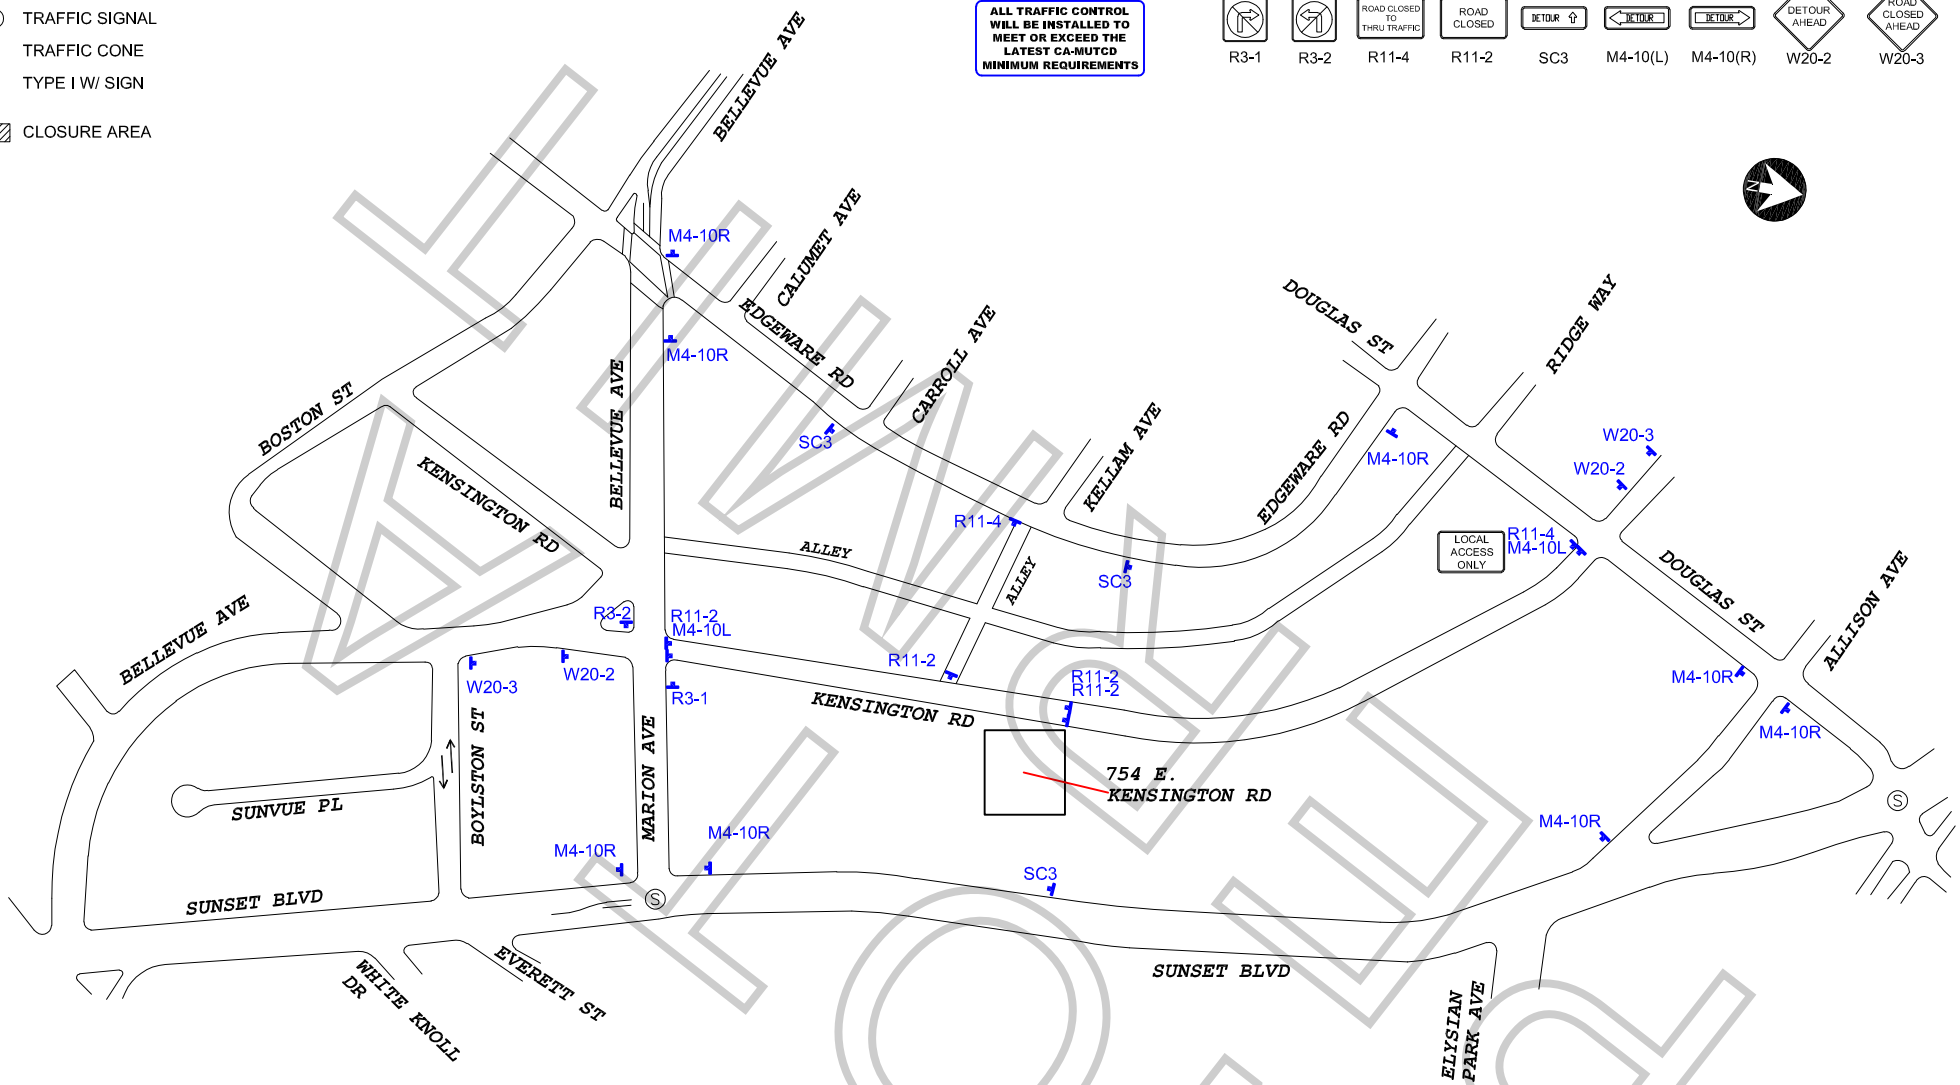

WORK ZONE TRAFFIC CONTROL PLAN
GENERAL NOTES

1. DATE/TIME: 11-8-19 FROM 07:00 HOURS TO 20:00 HOURS.

2. ALL SIGNING, STRIPING, AND TRAFFIC CONTROL DEVICES SHALL CONFORM TO THE (CURRENT) STATE OF CALIFORNIA DEPARTMENT OF TRANSPORTATION (CALTRANS) STANDARD PLANS AND STANDARD SPECIFICATIONS, CALIFORNIA MUTCD, AND ANY ADDENDUMS THERETO, AND AS SHOWN ON THESE PLANS, SYMBOLS AND ABBREVIATIONS USED ARE SHOWN ON CALTRANS STANDARD PLANS.
3. THERE WILL BE NO INTERFERENCE WITH TRAFFIC SIGNALS OR CROSSWALKS.
4. CONES WILL BE 28" MINIMUM HEIGHT AND HAVE REFLECTORIZED SLEEVES FOR NIGHT WORK.
5. POLICE WILL DIRECT TRAFFIC IF NECESSARY.

TCP FOR: FF9

LOCATION: FULL STREET CLOSURE - KENSINGTON RD
FROM MARION AVE TO 754 E KENSINGTON RD
LOS ANGELES, CALIFORNIA

CONTACT: DAVE STANLEY
OFFICE# 818-262-5290

JCL TRAFFIC SERVICES
(213) 622-9775
C31-CA Lic # 805357

DATE REVISIONS

DRAFTER: MARIO MENJIVAR
SCALE: N.T.S.
FILM LA: AF

FOR REVIEW ONLY

SPECIAL FILMING CONDITIONS
ANGELINO HEIGHTS AREA

The Special Filming Conditions described below will be included in the terms and conditions of permits issued for filming in this area and are in addition to the standard terms and conditions applicable to filming permits generally. While these Special Filming Conditions will be included as terms if a permit for filming in this area is issued, they are not intended to, and do not, establish the criteria or standards for determining whether or not a particular permit (or permits) will be issued for this area. The decision whether or not a particular permit (or permits) will be issued is vested in the discretion of the appropriate City or County department or their designees (including FilmL.A., Inc.), to be exercised consistent with public health, safety and general welfare, and applicable land-use ordinances.

This area is bounded roughly by Echo Park Avenue on the west, Sunset Boulevard on the north and east, and the Hollywood Freeway (101) on the south.

- **Affected residents/merchants/businesses within 500 ft. of any filming activity (including production equipment parking, cast/crew parking, or catering) must be notified at least two (2) days in advance of the first day of filming or the first day of any substantial set preparation**. *Permit requests must be submitted to FilmL.A. at least three (3) days in advance.*

- **Cast and crew are not permitted to park on area streets**. Off-street parking must be provided.

- **Minimal posting only for equipment parking will generally be allowed** and only on one side of the street.

- **Posting or parking of equipment is prohibited on the 1300 block of Carroll Avenue (between Douglas Street and East Edgeware Road)** unless the filming address is on that block. In that case the Special Filming Conditions for the 1300 block of Carroll Avenue must be followed.

- **A FilmL.A. Monitor will be assigned to encourage compliance with the permit and conditions.** The Monitor will generally arrive at the designated location 1 hour prior to the permit start time to note proper arrival time and remain with the production company during all filming-related activities and ensure proper departure time.

FilmL.A. Inc. NOT A PERMIT